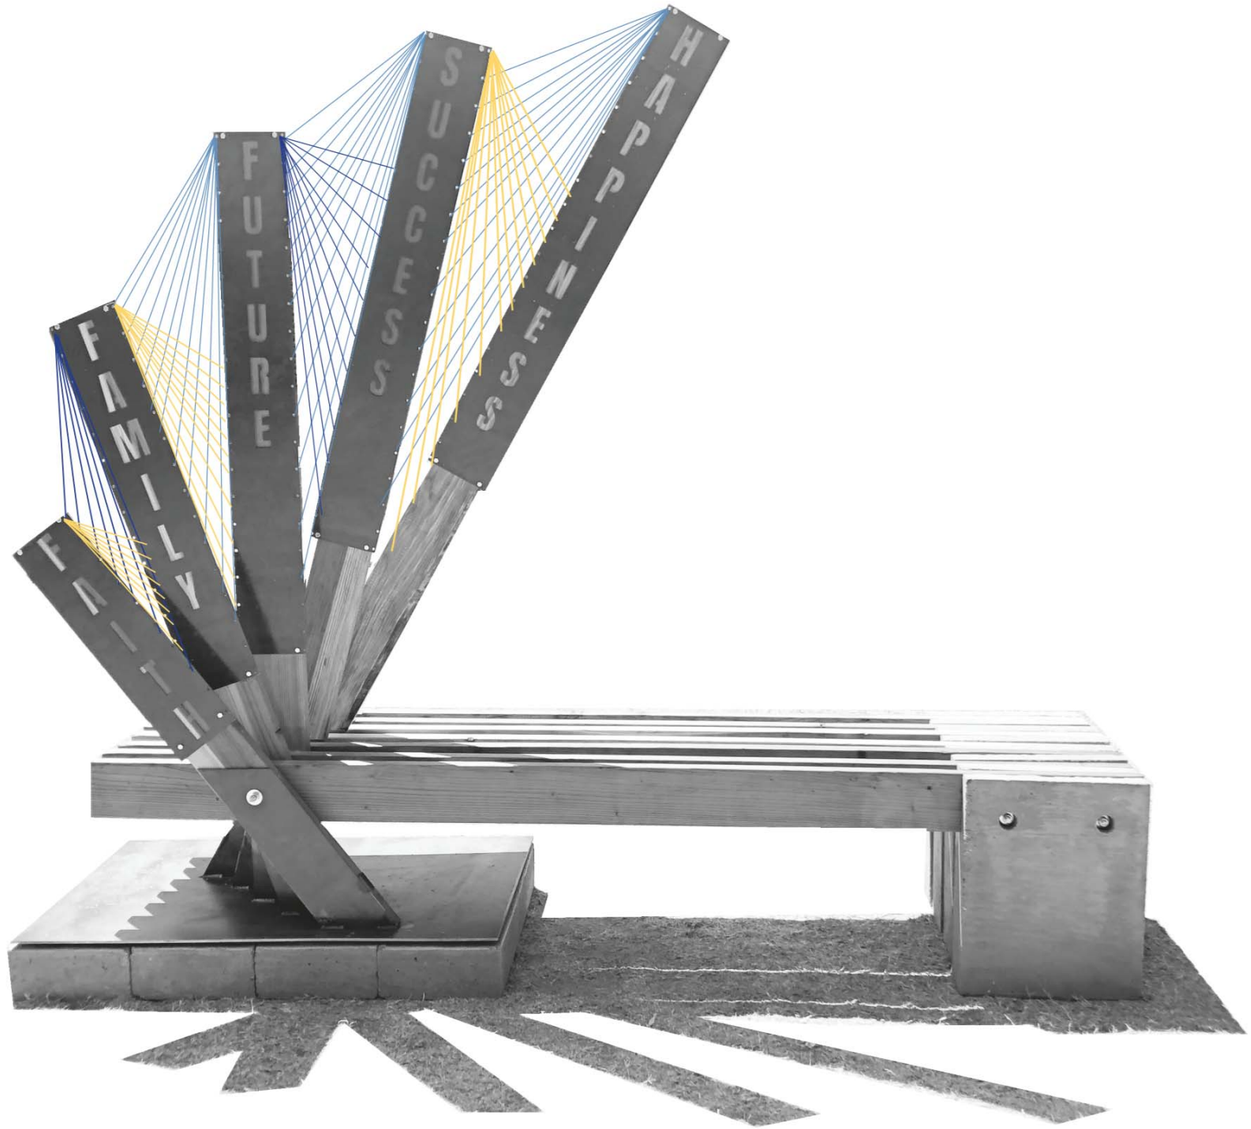

PERSPECTIVES OF HOPE

Hope College & Career Rediness Academy

6401 S 16th St. Phoenix, AZ 85042

No.	Description	Date

INT 465 STUDIO

Molly Abbott,
Jessica Micallef
Clara Medland,
Tessa O'bert,
Cailey Pock,
Taylor Singleton,
Cassidy Williams,

Designing for Social Change

INT 465 STUDIO PROJECT

Professors	Milagros Zingoni & Ben Ayres
Date	3/15/2018
Drawn By	INT 465 Studio
	0.0
Scale	

4/29/2019 9:02:20 PM

Project Information

Hope College and Career Readiness Academy
6401 s 16th St. Phoenix, AZ 85042

Project Narrative:

Implementing a process to materialize the feeling, belief or concept of hope with at risk youth groups of students. The artifact that resembles hope for HCCRA after client and user research is a bench that incorporates hope traits that relates to the kids, faculty, and the campus.

Sheet Name	Sheet Number
INT 465 STUDIO PROJECT	0.0
Sheet Index & Project Info	1.0
Site Plan	2.0
Bench Plan	3.0
Bench Elevations	3.1
Bench Assembly Detail - West End	3.2
Wayfinding Details	4.0
Bench Assembly Detail - East End	3.3
Bench Assembly Detail - Fan	3.4
Wayfinding Details	4.1

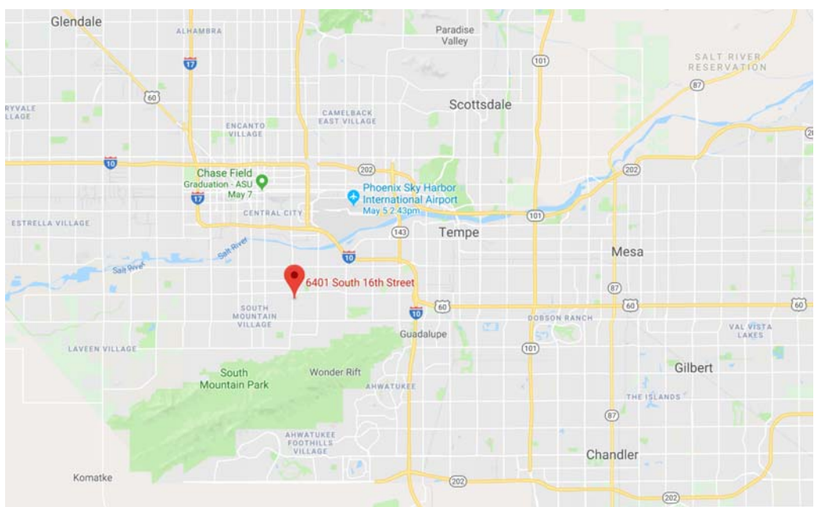

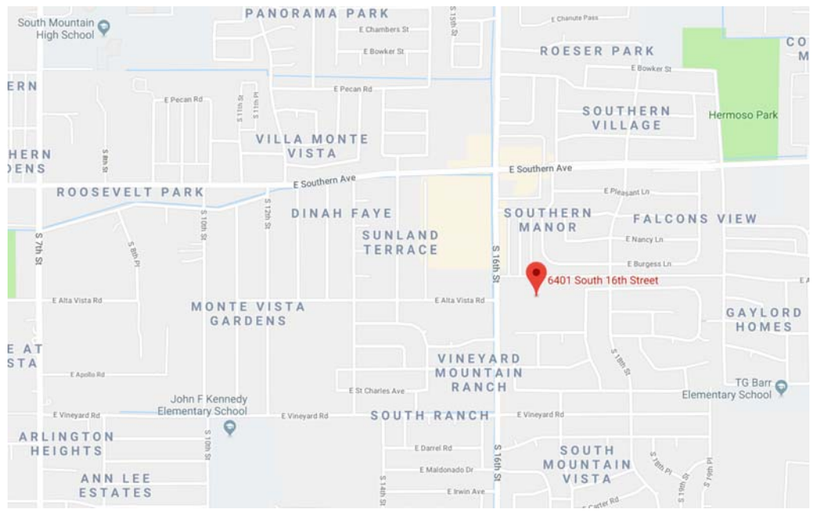

PERSPECTIVES OF HOPE

Hope College & Career Rediness Academy

6401 S 16th St. Phoenix, AZ 85042

No.	Description	Date

INT 465 STUDIO

Molly Abbott,
Jessica Micallef
Clara Medland,
Tessa O'bert,
Cailey Pock,
Taylor Singleton,
Cassidy Williams,

Designing for Social Change

Sheet Index & Project Info

Professors	Milagros Zingoni & Ben Ayres
Date	3/15/2018
Drawn By	INT 465 Studio
	1.0
Scale	

4/29/2018 9:02:23 PM

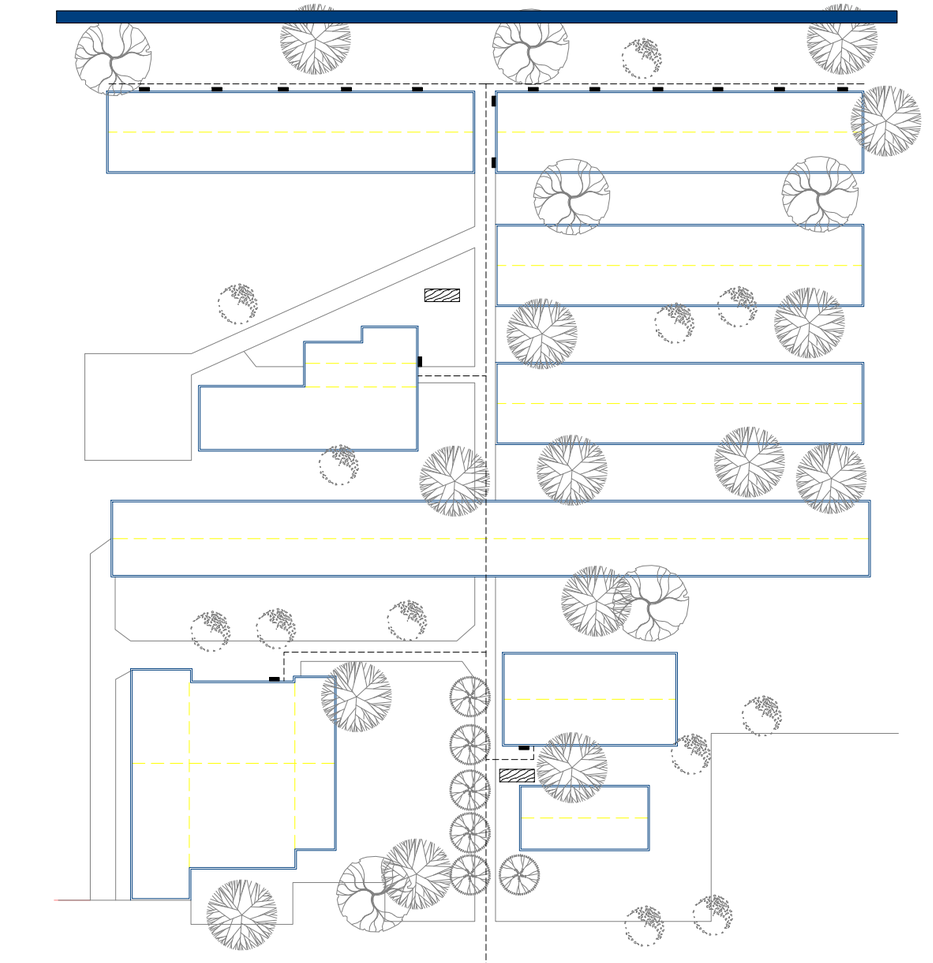

Hope Bench
Wayfinding Signs
Wayfinding Path

1 Site Plan
1/16" = 1'-0"

N

PERSPECTIVES OF HOPE

Hope College & Career Rediness Academy

6401 S 16th St. Phoenix, AZ 85042

No.	Description	Date

INT 465 STUDIO

Molly Abbott,
Jessica Micallef
Clara Medland,
Tessa O'bert,
Cailey Pock,
Taylor Singleton,
Cassidy Williams,

Designing for Social Change

Site Plan

Professors	Milagros Zingoni & Ben Ayres
Date	3/15/2018
Drawn By	INT 465 Studio

2.0

Scale 1/16" = 1'-0"

4/29/2018 9:02:27 PM

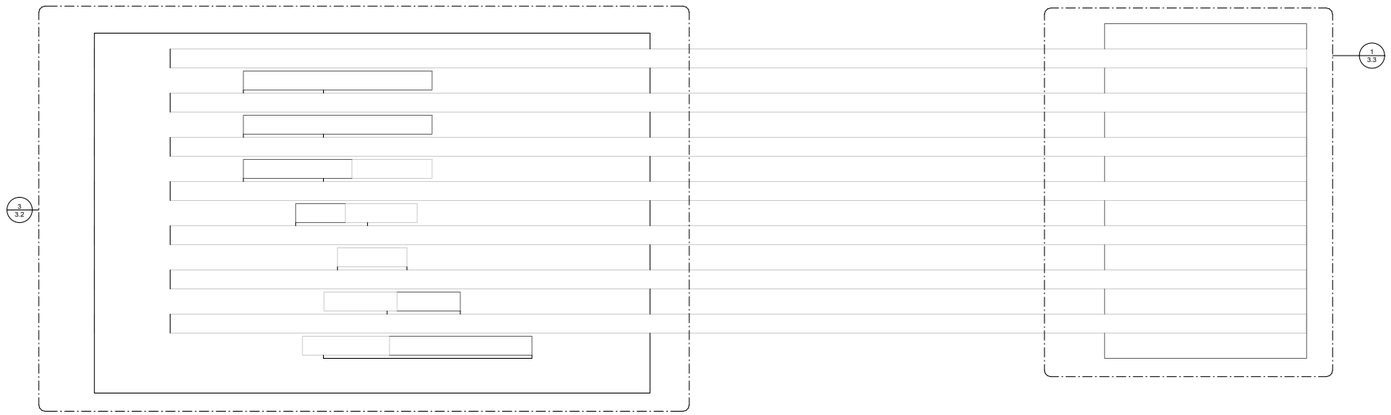

1 Bench Plan - Top
3" = 1'-0"

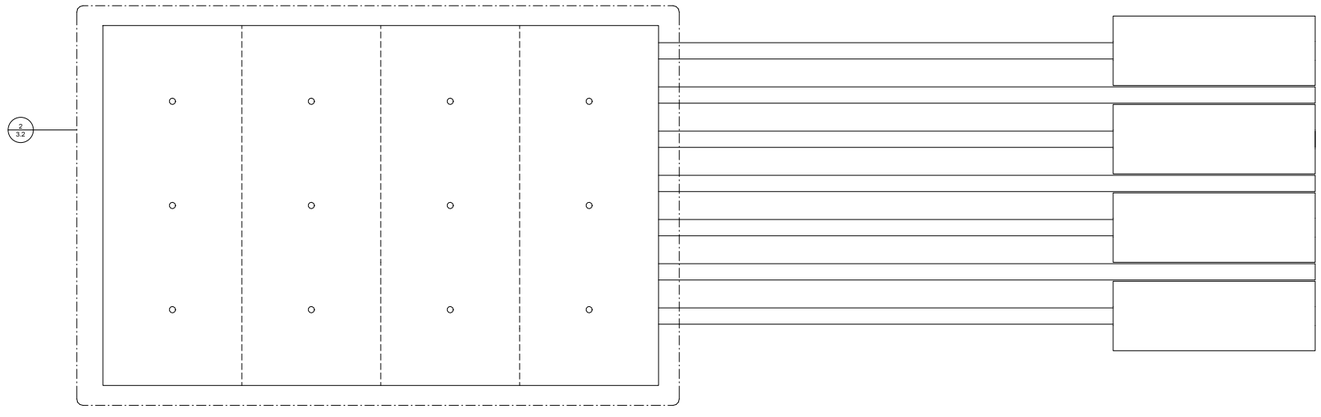

2 Bench Plan - Bottom
3" = 1'-0"

PERSPECTIVES OF HOPE

Hope College & Career Rediness Academy

6401 S 16th St. Phoenix, AZ 85042

No.	Description	Date

INT 465 STUDIO

Molly Abbott,
Jessica Micallef
Clara Medland,
Tessa O'bert,
Cailey Pock,
Taylor Singleton,
Cassidy Williams,

Designing for Social Change

Bench Plan

Professors	Milagros Zingoni & Ben Ayres
Date	3/15/2018
Drawn By	INT 465 Studio

3.0

Scale 3" = 1'-0"

4/29/2018 9:02:30 PM

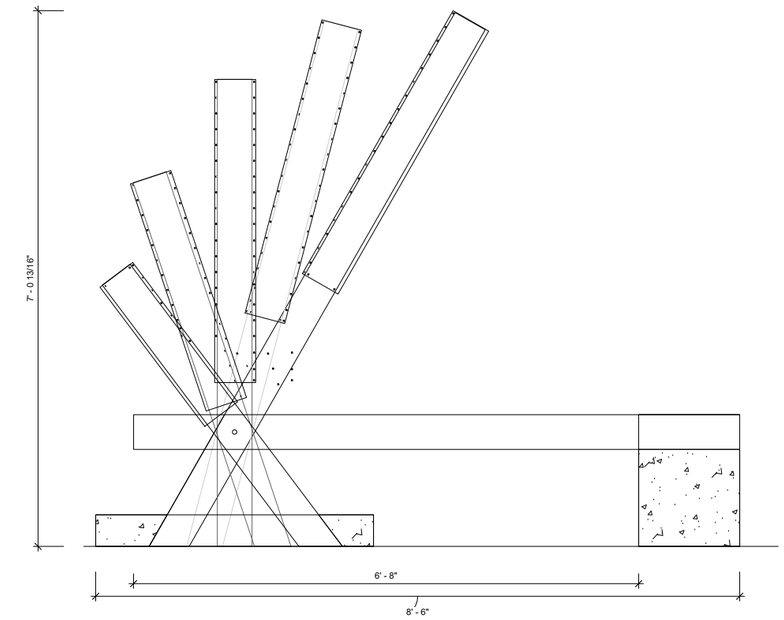

1 Bench Elevation - South
1 1/2" = 1'-0"

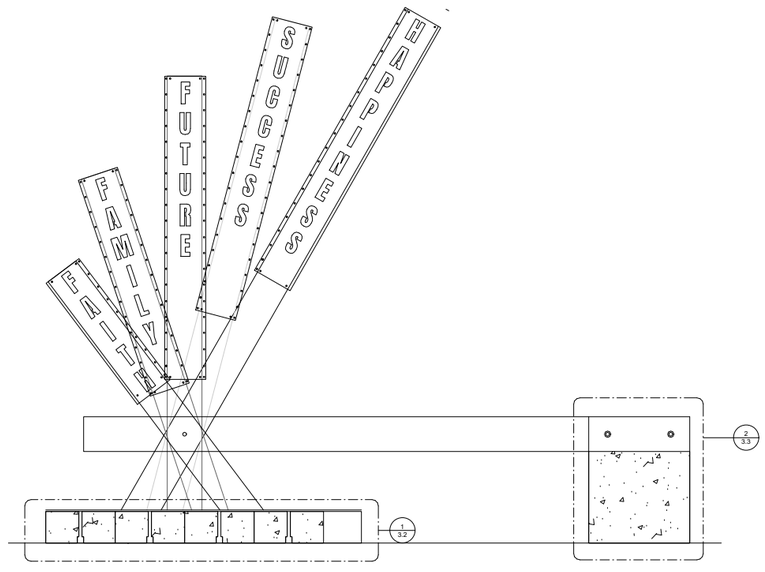

2 Bench Elevation - North
1 1/2" = 1'-0"

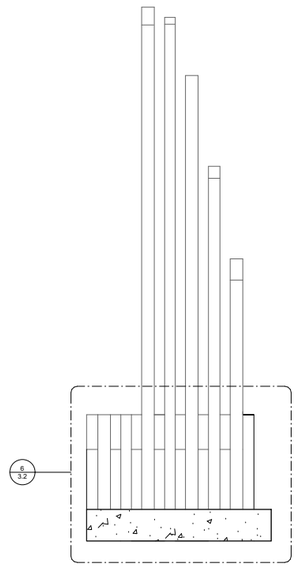

3 Bench Elevation - West End
1 1/2" = 1'-0"

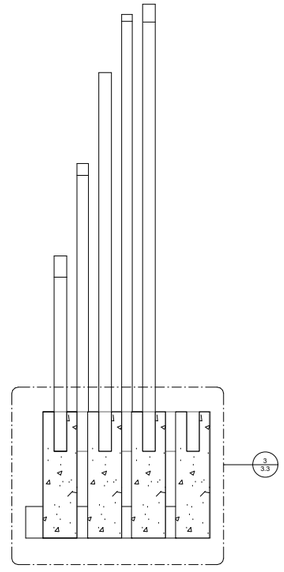

4 Bench Elevation - East End
1 1/2" = 1'-0"

PERSPECTIVES OF HOPE

Hope College & Career Rediness Academy

6401 S 16th St. Phoenix, AZ 85042

No.	Description	Date

INT 465 STUDIO

Molly Abbott,
Jessica Micallef
Clara Medland,
Tessa O'bert,
Cailey Pock,
Taylor Singleton,
Cassidy Williams,

Designing for Social Change

Bench Elevations

Professors: Milagros Zingoni & Ben Ayres
Date: 3/15/2018
Drawn By: INT 465 Studio

3.1

Scale: 1 1/2" = 1'-0"

4/29/2019 8:02:33 PM

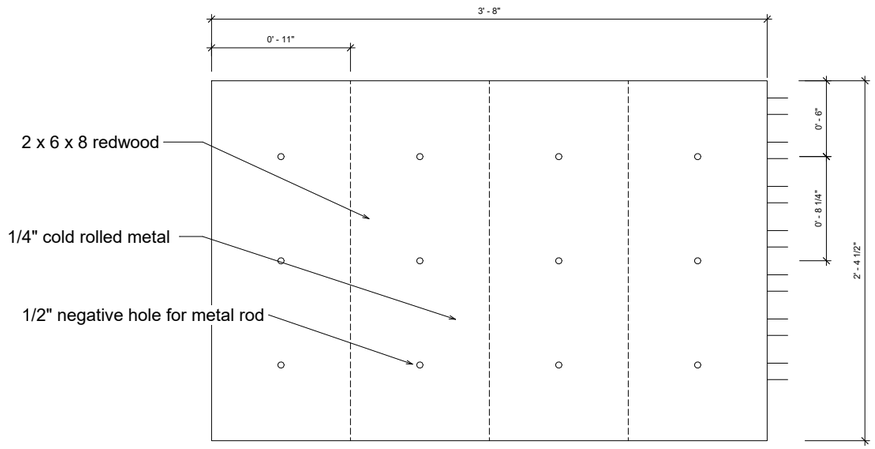

2 Bench Plan - Bottom Base
3" = 1'-0"

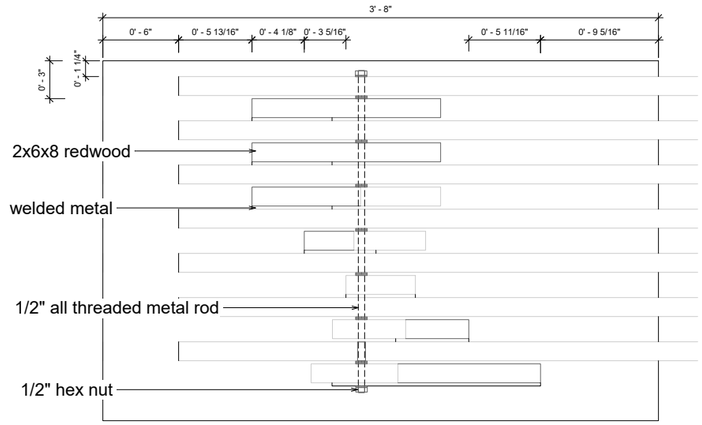

3 Bench Plan - Top Base
3" = 1'-0"

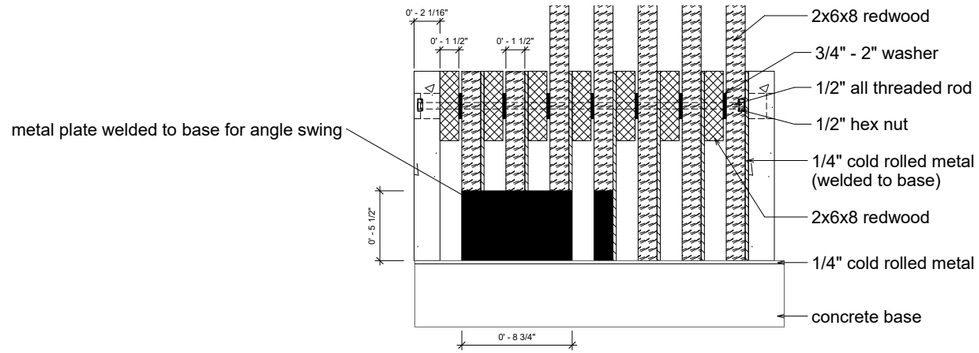

6 West End Detail
3" = 1'-0"

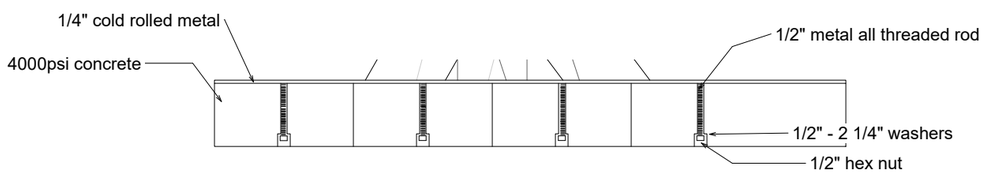

1 West Bench Section
3" = 1'-0"

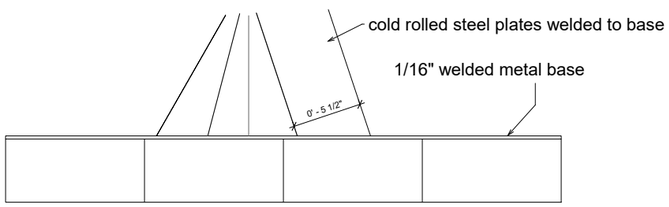

4 West Bench Section - Detail
3" = 1'-0"

PERSPECTIVES OF HOPE

Hope College & Career Rediness Academy

6401 S 16th St. Phoenix, AZ 85042

No.	Description	Date

INT 465 STUDIO

Molly Abbott,
Jessica Micallef
Clara Medland,
Tessa O'bert,
Cailey Pock,
Taylor Singleton,
Cassidy Williams,

Designing for Social Change

Bench Assembly Detail - West End

Professors	Milagros Zingoni & Ben Ayres
Date	3/15/2018
Drawn By	INT 465 Studio

3.2

Scale 3" = 1'-0"

4/29/2018 9:02:35 PM

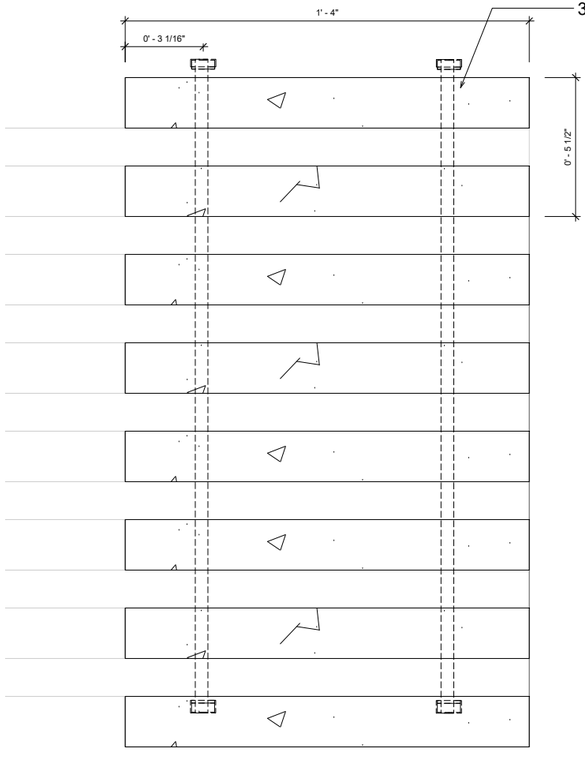

1 East Bench Plan
6" = 1'-0"

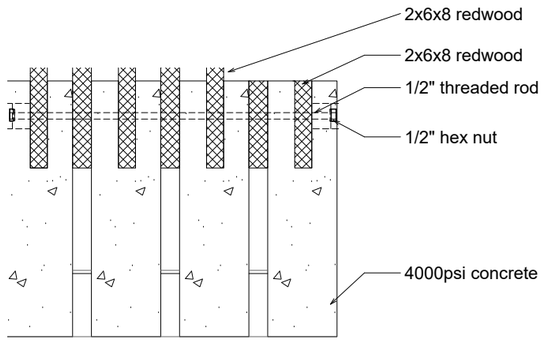

3 East Bench - Detail
3" = 1'-0"

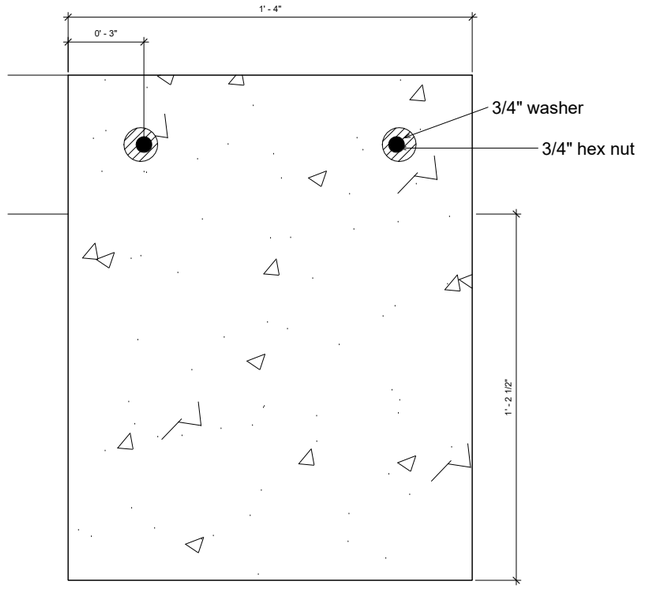

2 East Bench Elevation
6" = 1'-0"

PERSPECTIVES OF HOPE

Hope College & Career Rediness Academy

6401 S 16th St. Phoenix, AZ 85042

No.	Description	Date

INT 465 STUDIO

Molly Abbott,
Jessica Micallef
Clara Medland,
Tessa O'bert,
Cailey Pock,
Taylor Singleton,
Cassidy Williams,

Designing for Social Change

Bench Assembly Detail - East End

Professors	Milagros Zingoni & Ben Ayres
Date	3/15/2018
Drawn By	INT 465 Studio
	3.3
Scale	As indicated

4/29/2018 9:02:38 PM

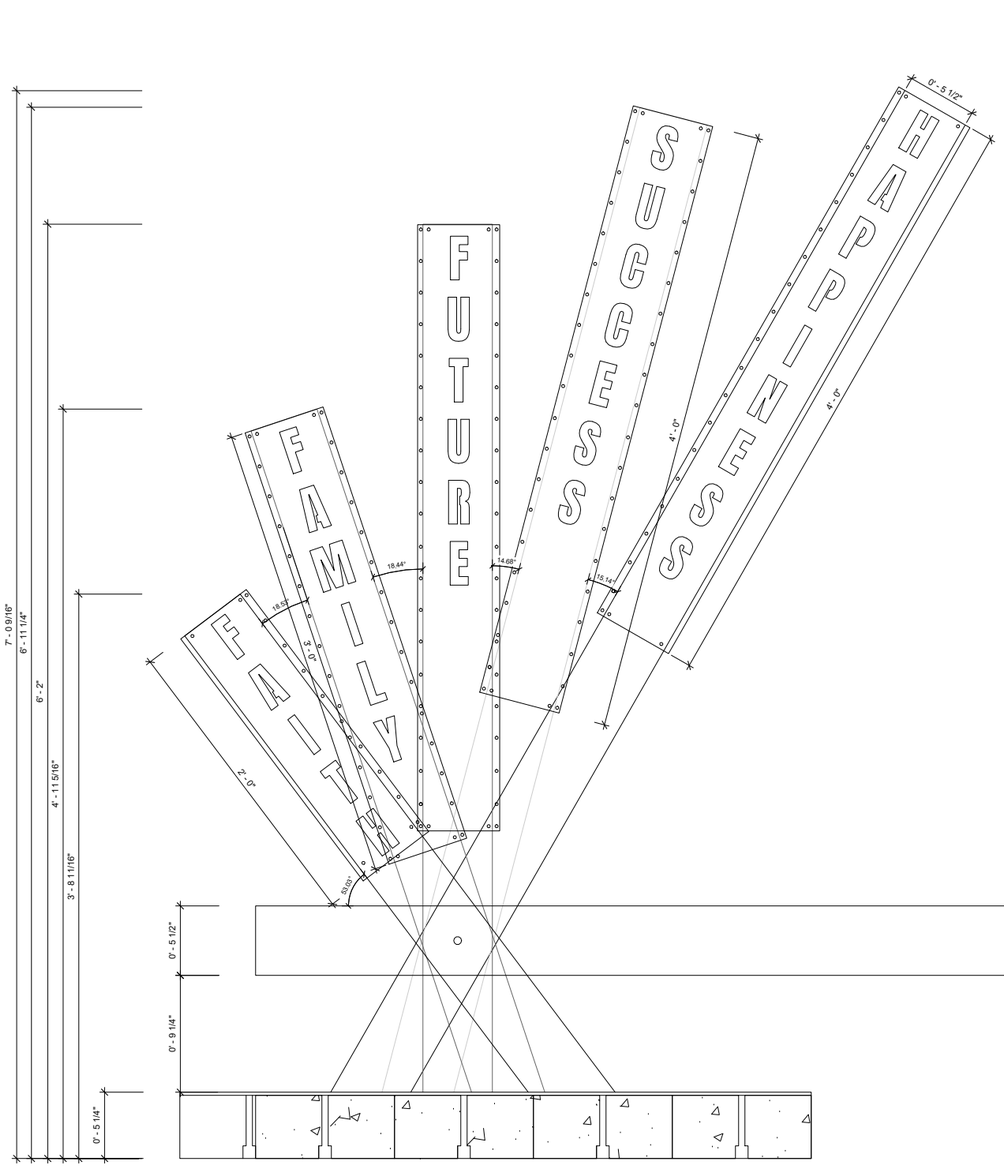

1 Bench Fan Detail
3" = 1'-0"

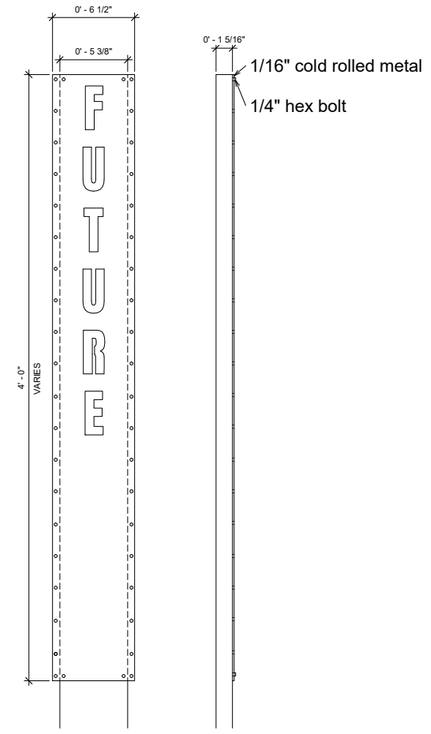

2 Fan Detail
3" = 1'-0"

PERSPECTIVES OF HOPE

Hope College & Career Rediness Academy

6401 S 16th St. Phoenix, AZ 85042

No.	Description	Date

INT 465 STUDIO

Molly Abbott,
Jessica Micallef
Clara Medland,
Tessa O'bert,
Cailey Pock,
Taylor Singleton,
Cassidy Williams,

Designing for Social Change

Bench Assembly Detail - Fan

Professors	Milagros Zingoni & Ben Ayres
Date	3/15/2018
Drawn By	INT 465 Studio

3.4

Scale: 3" = 1'-0"

4/29/2018 9:02:41 PM

1 Classroom Sign - Face
6" = 1'-0"

2 Classroom Sign - Back
6" = 1'-0"

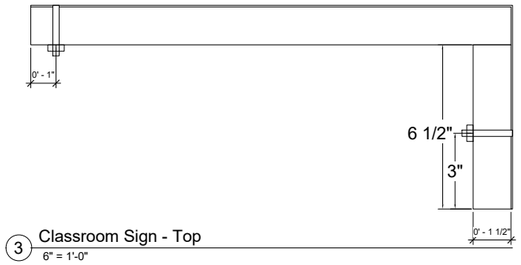

3 Classroom Sign - Top
6" = 1'-0"

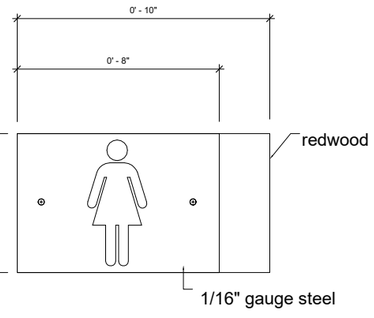

4 Bathroom Sign - Face
6" = 1'-0"

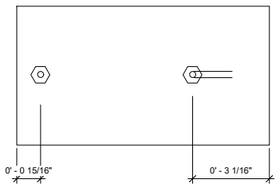

5 Bathroom Sign - Back
6" = 1'-0"

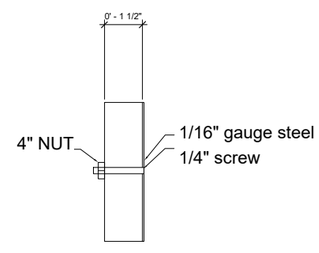

6 Bathroom Sign - Elevation
6" = 1'-0"

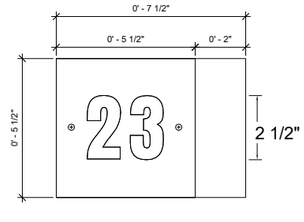

7 Number Sign - Face
6" = 1'-0"

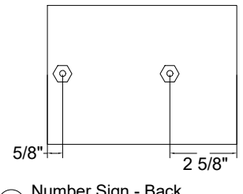

8 Number Sign - Back
6" = 1'-0"

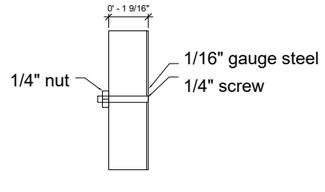

9 Number Sign - Elevation
6" = 1'-0"

PERSPECTIVES OF HOPE

Hope College & Career Rediness Academy

6401 S 16th St. Phoenix, AZ 85042

No.	Description	Date

INT 465 STUDIO

Molly Abbott,
Jessica Micallef
Clara Medland,
Tessa O'bert,
Cailey Pock,
Taylor Singleton,
Cassidy Williams,

Designing for Social Change

Wayfinding Details

Professors	Milagros Zingoni & Ben Ayres
Date	3/15/2018
Drawn By	INT 465 Studio

4.0

Scale 6" = 1'-0"

4/29/2018 9:02:43 PM

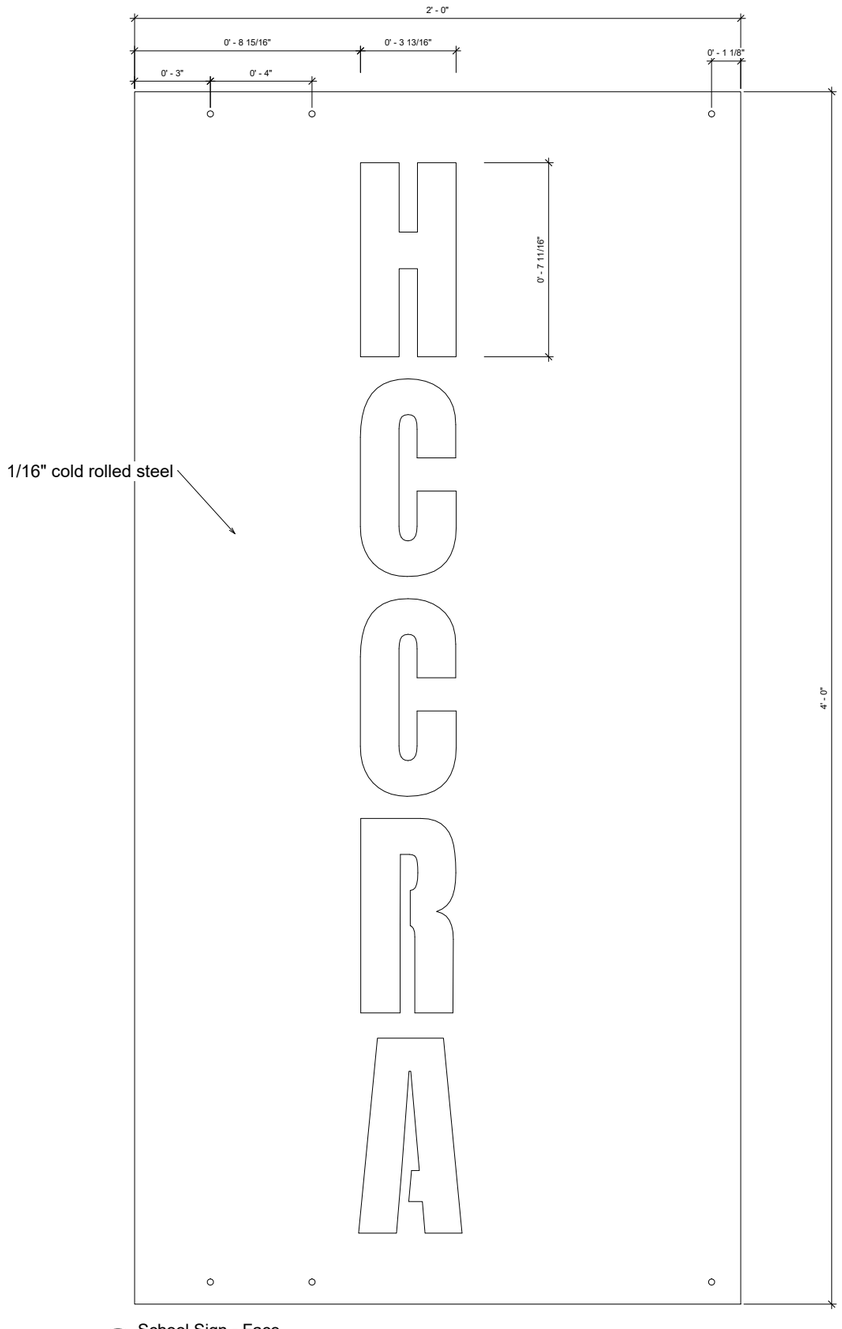

1 School Sign - Face
6" = 1'-0"

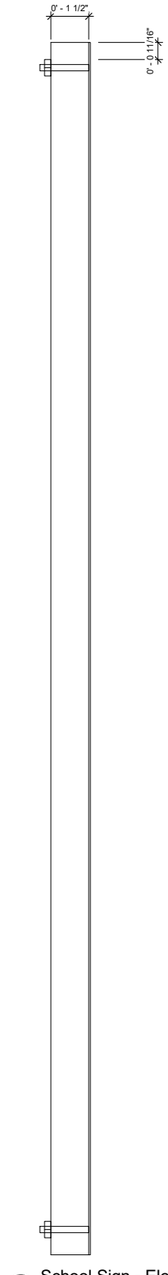

2 School Sign - Elevation
6" = 1'-0"

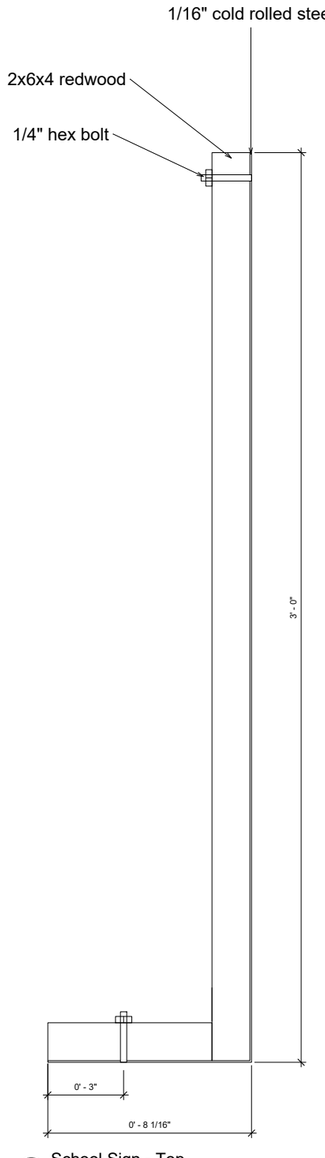

3 School Sign - Top
6" = 1'-0"

PERSPECTIVES OF HOPE

Hope College & Career Rediness Academy

6401 S 16th St. Phoenix, AZ 85042

No.	Description	Date

INT 465 STUDIO

Molly Abbott,
Jessica Micallef
Clara Medland,
Tessa O'bert,
Cailey Pock,
Taylor Singleton,
Cassidy Williams,

Designing for Social Change

Wayfinding Details

Professors	Milagros Zingoni & Ben Ayres
Date	3/15/2018
Drawn By	INT 465 Studio

4.1

Scale 6" = 1'-0"

4/29/2018 9:02:45 PM